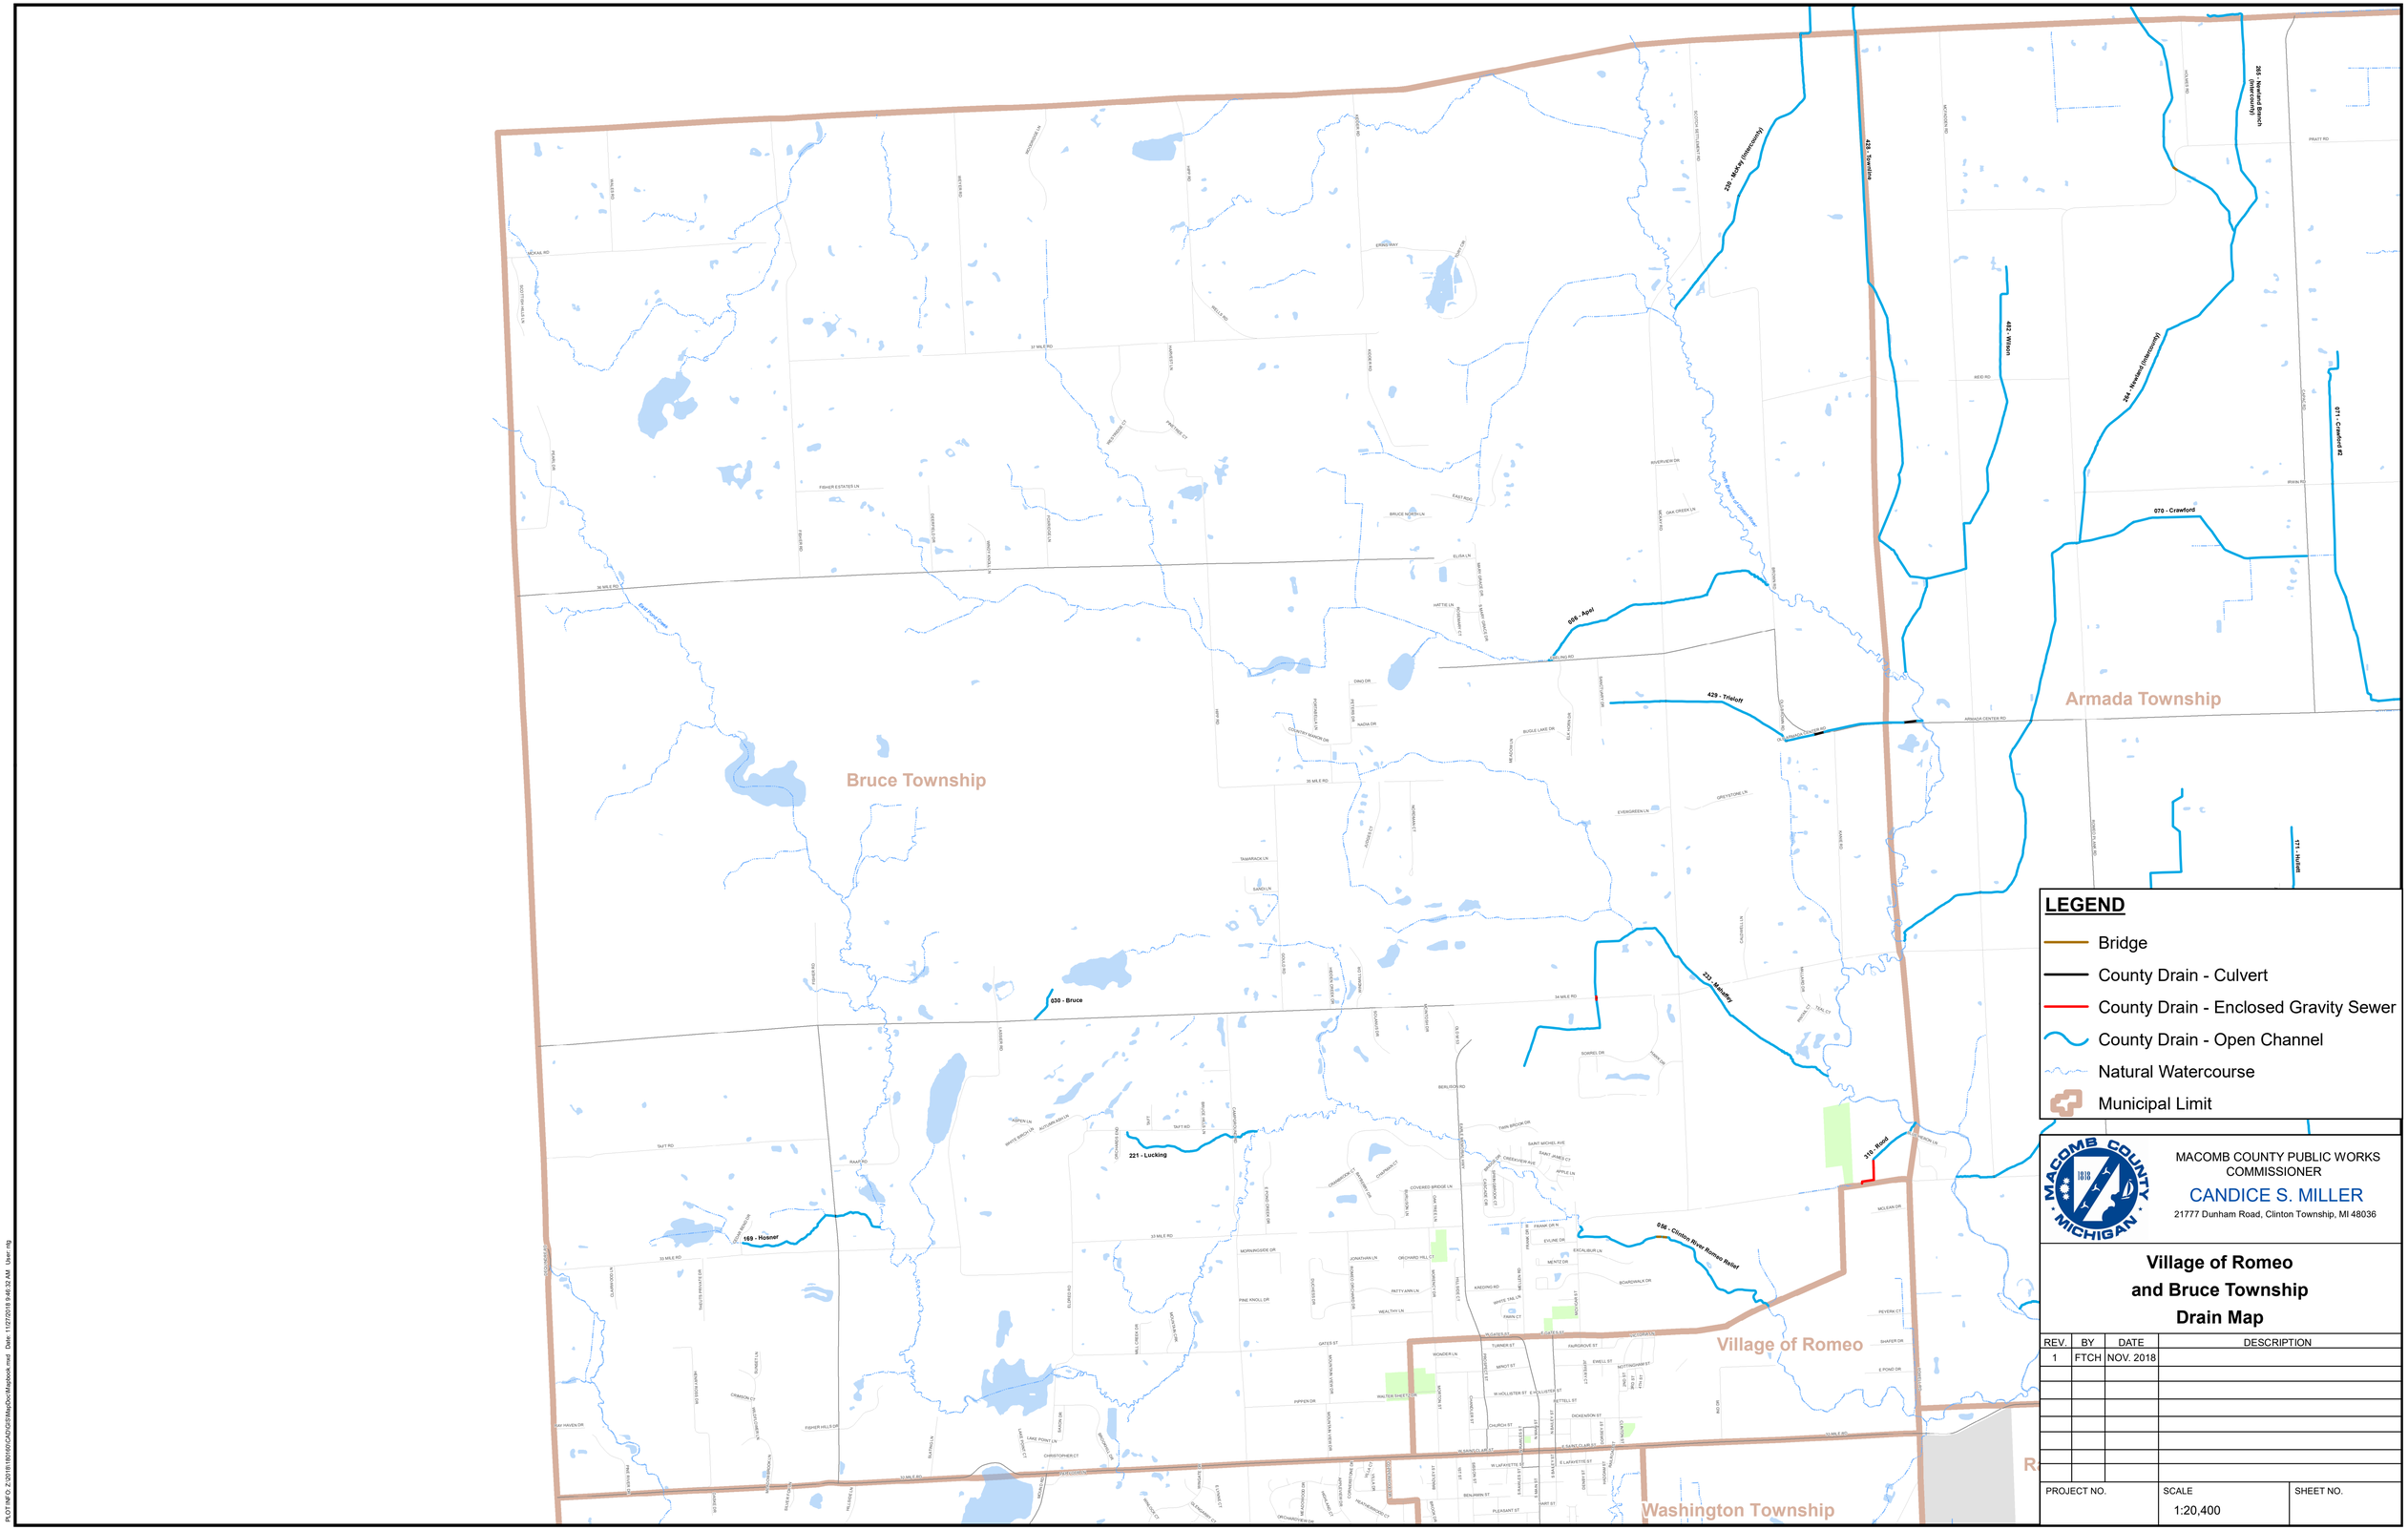

MACOMB COUNTY PUBLIC WORKS COMMISSIONER

CANDICE S. MILLER

21777 Dunham Road, Clinton Township, MI 48036

Village of Romeo and Bruce Township Drain Map

REV.	BY	DATE	DESCRIPTION
1	FTCH	NOV. 2018	

PROJECT NO.	SCALE	SHEET NO.
	1:20,400	